WASHINGTON GALLERY OF MODERN ART

DATE JULY 28, '63

SCALE 1/4" = 1'-0"

SECOND FLOOR PLAN

2

PERMANENT PARTITION

GALLERY 3

CEIL. HT = 12'-7½"
PICT. MOLD = 11'-7½"

GALLERY 2

CEIL. HT = 12'-8½" · PICT. MOLD = 11'-7½"

2'-6" X 2'-0" MOVABLE WOODEN STEPS

RADIATOR

REMOVABLE PARTITION FROM GALLERY 1 · LENGTHEN FLUSH BOLTS AT HEAD · INSTALL FLUSH BOLT PLATES · PAINT FLAT WHITE · SET FLUSH AGAINST STEPS.

I. I. T. PANELS
PAINT FLAT WHITE

ELEVATOR LANDING

STAIR 2 → UP

UP 2 RISERS

FIXED FULL HT. GLASS ENCLOSURE

FIRE DOOR

STAIR 1

DOWN

COVERED RADIATOR

⅞" WOOD CURB · SAME HEIGHT AS EXISTING BASE · PAINT FLAT WHITE

(2nd would prefer Stone w/ white)

FILL WITH WHITE MARBLE CHIPS TO 1" BELOW CURB

REMOVABLE PARTITION FROM GALLERY 3 · INSTALL FLUSH BOLT PLATES · PAINT FLAT WHITE

℄ OF WINDOW

REMOVABLE PARTITION FROM GALLERY 1 · LENGTHEN FLUSH BOLTS AT HEAD · INSTALL FLUSH BOLT PLATES · PAINT DARK GRAY, FLAT.

BRENNER-DANFORTH-ROCKWELL
646 N. MICHIGAN AVE., CHICAGO 11, ILL.

JOB MAREMONT EXHBT. DATE 1·31·64

CORRECTED COPY NUMBERS CORRESPOND TO NEW CATALOGUE

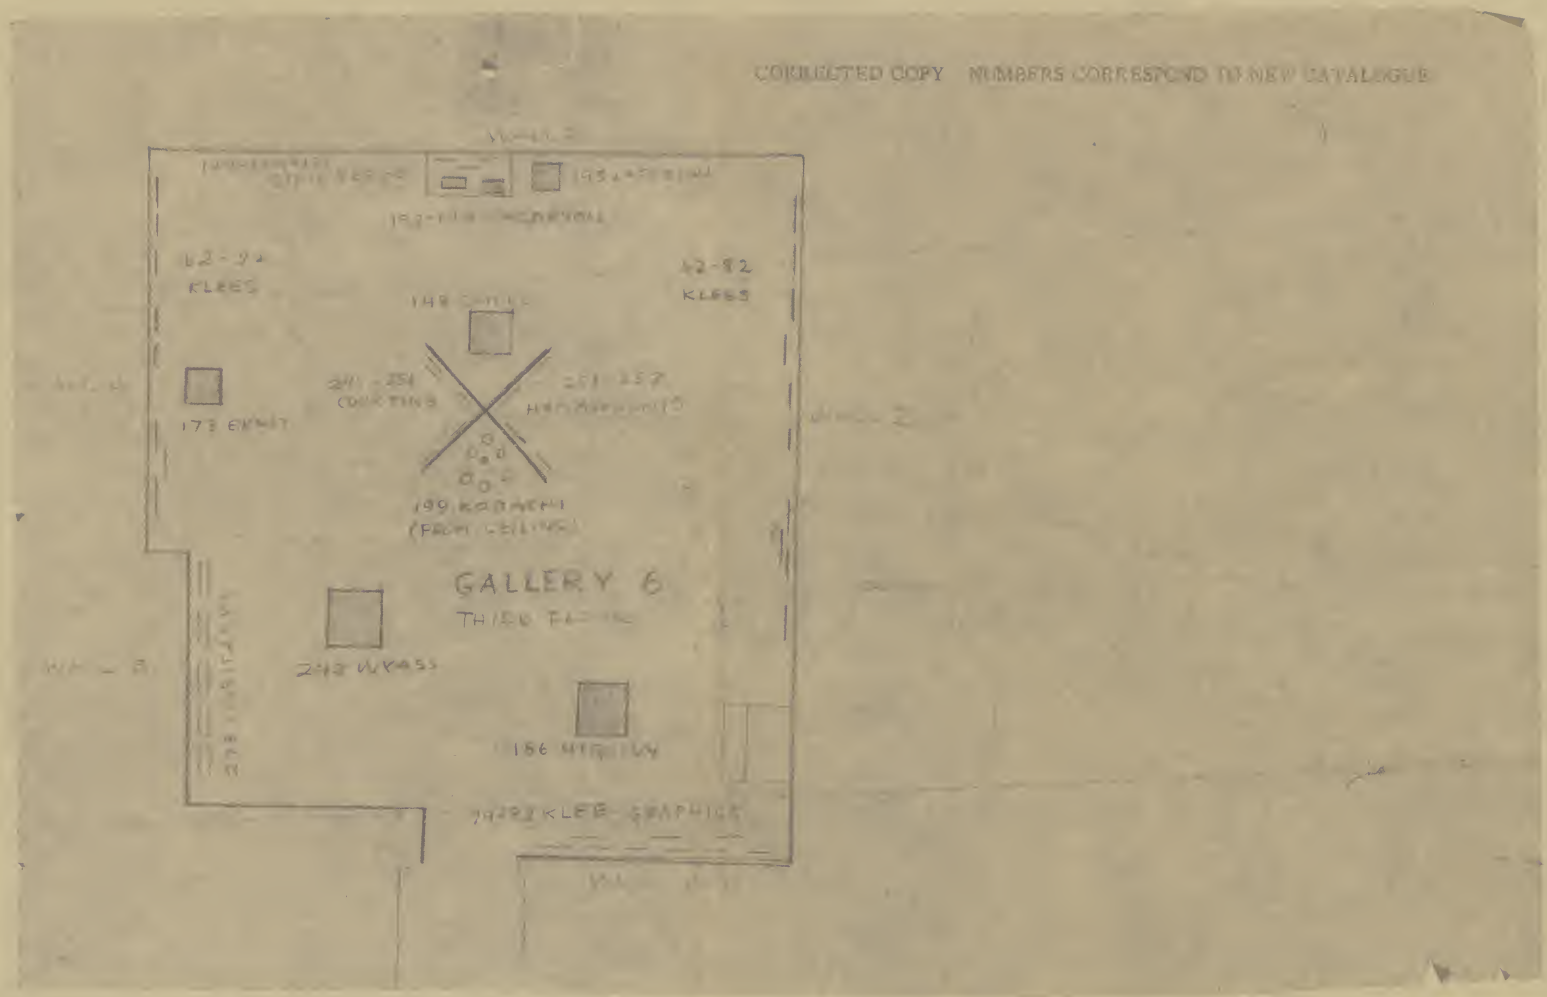

CORRECTED COPY - NUMBERS CORRESPOND TO NEW CATALOGUE

CORRECTED COPY - NUMBERS CORRESPOND TO NEW CATALOGUE

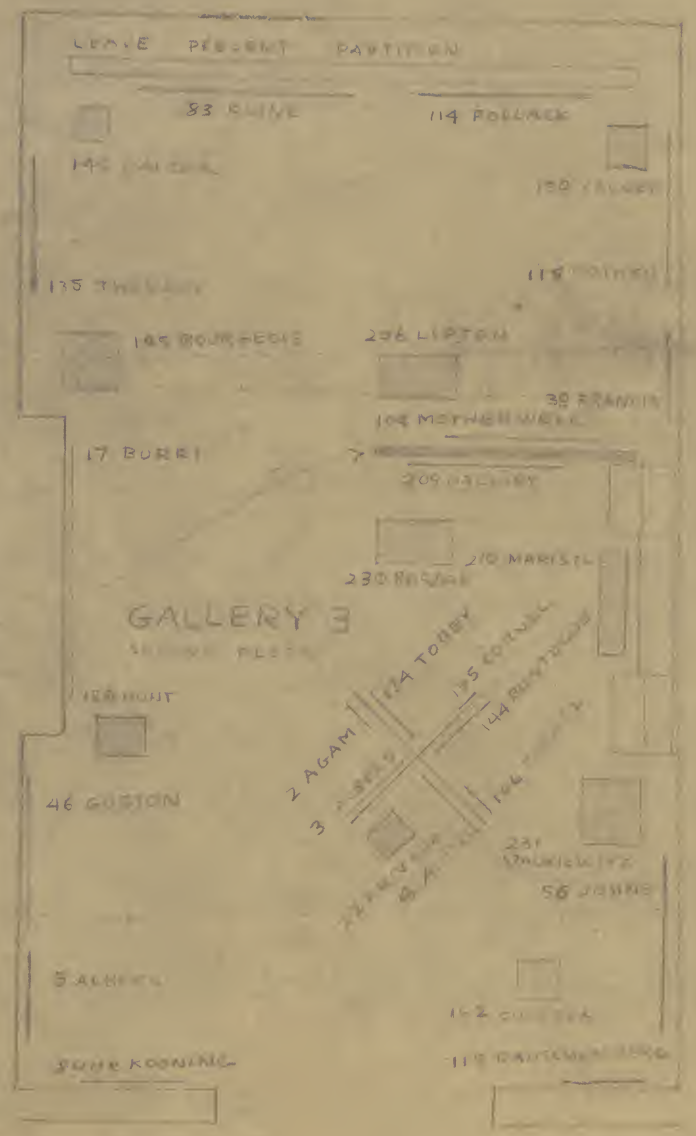

REMOVABLE PARTITION
8'2" W FROM FIRST
FLOOR GAL'Y TO NE
EXTENDING ON TOP 6" (?)
TO BOTH CEILING
LEAVE WHITE
INSTALL FLOOR AND
CEILING CLIPS TO HOLD

CORRECTED COPY - NUMBERS CORRESPOND TO NEW CATALOGUE

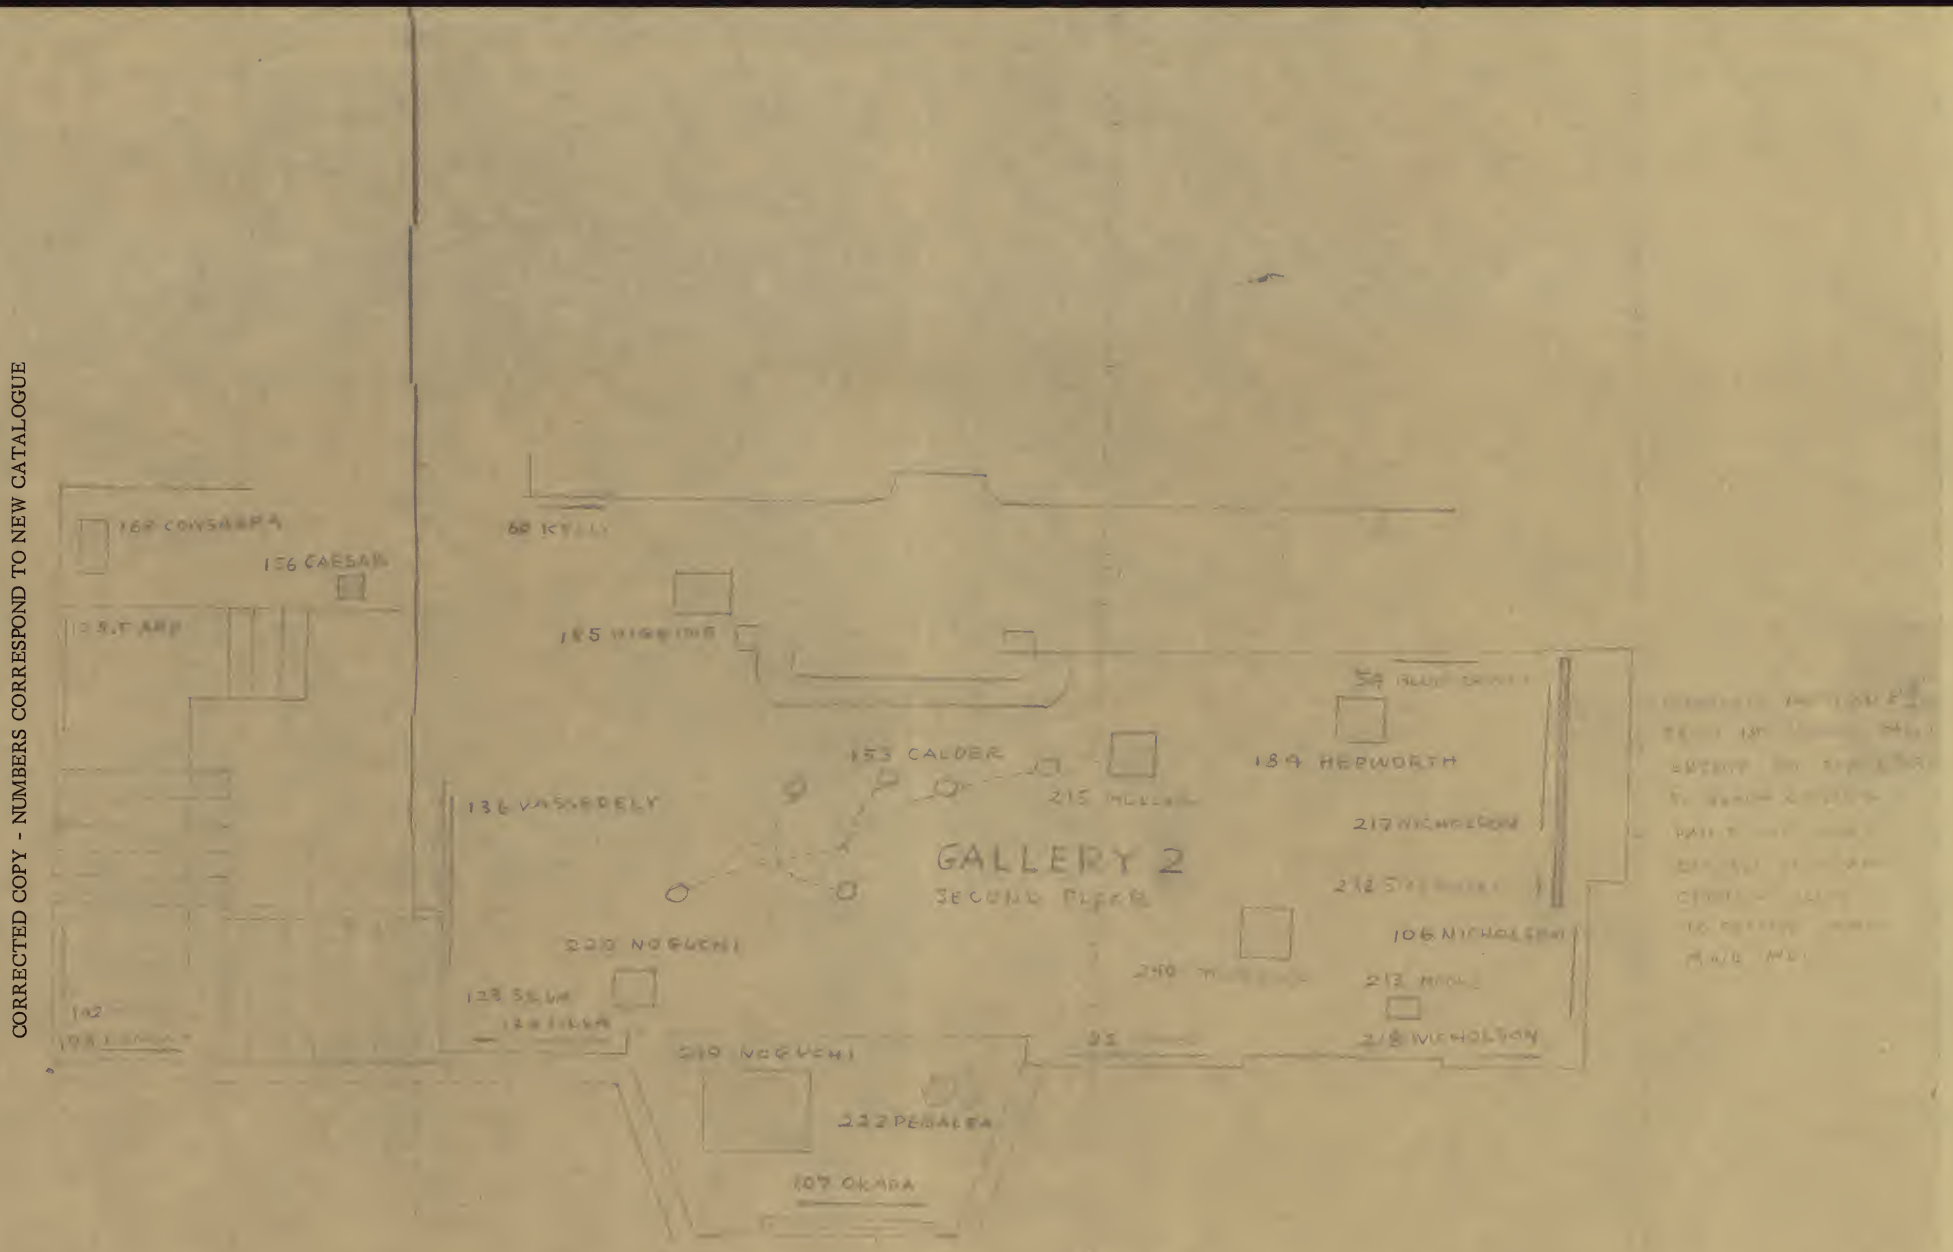

CORRECTED COPY - NUMBERS CORRESPOND TO NEW CATALOGUE

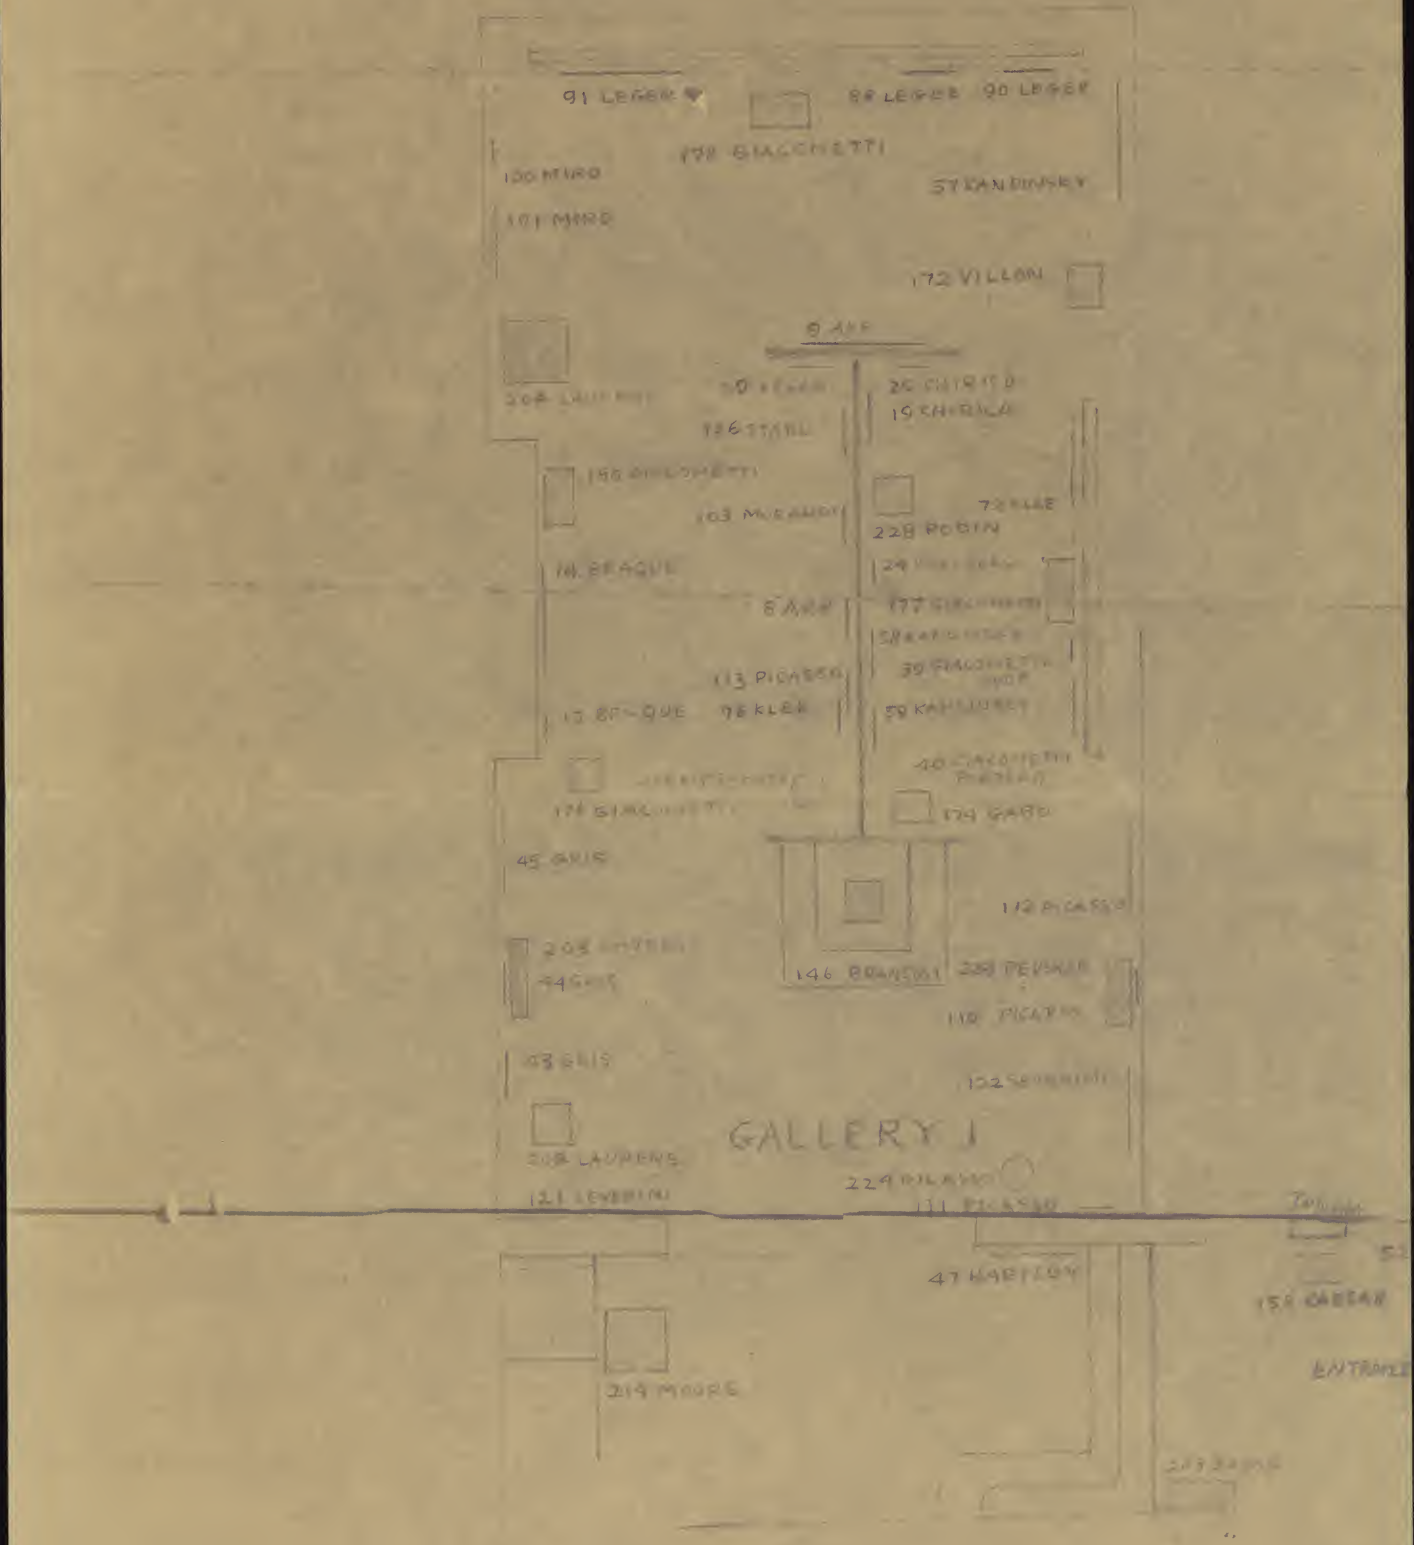

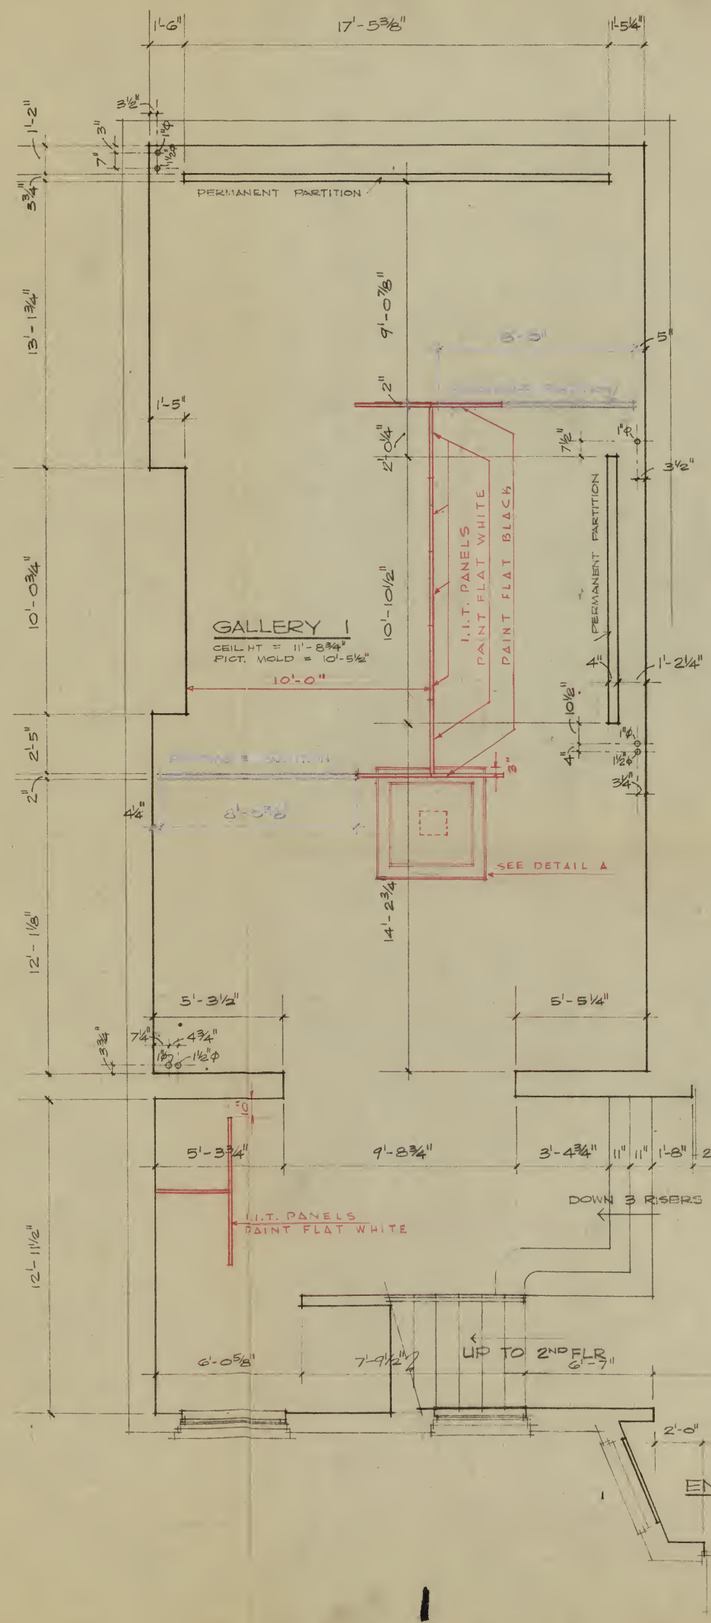

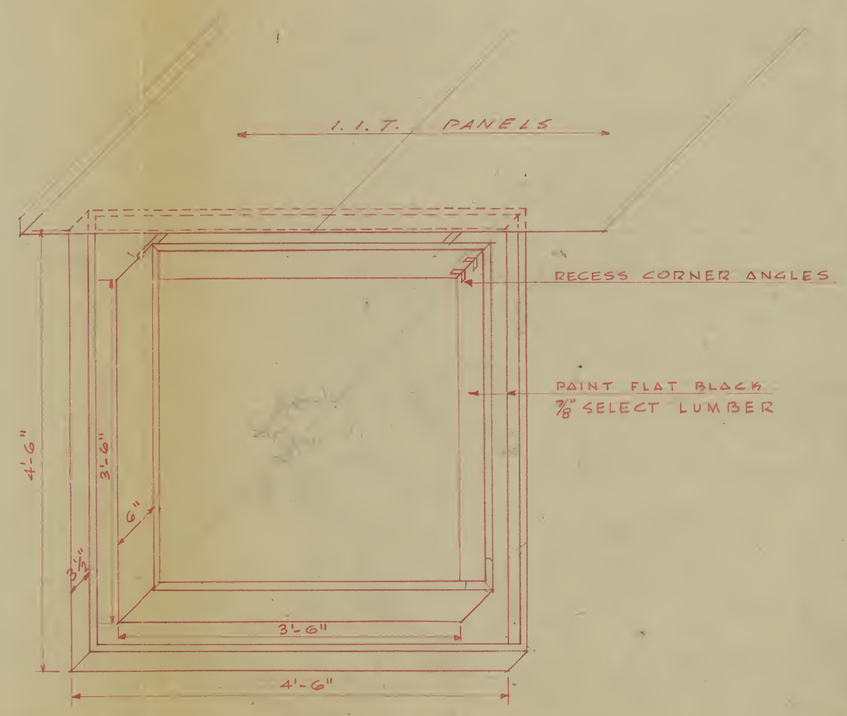

DETAIL A
BRANCUSI BARRIERS
1" = 1'-0"

BRENNER-DANFORTH-ROCKWELL
646 N. MICHIGAN AVE., CHICAGO 11, ILL.
JOB MAREMONT EXHIBITION 1-31-64

WASHINGTON GALLERY OF MODERN ART

DATE JULY 28, 63

SCALE 1/4" = 1'-0"

FIRST FLOOR PLAN

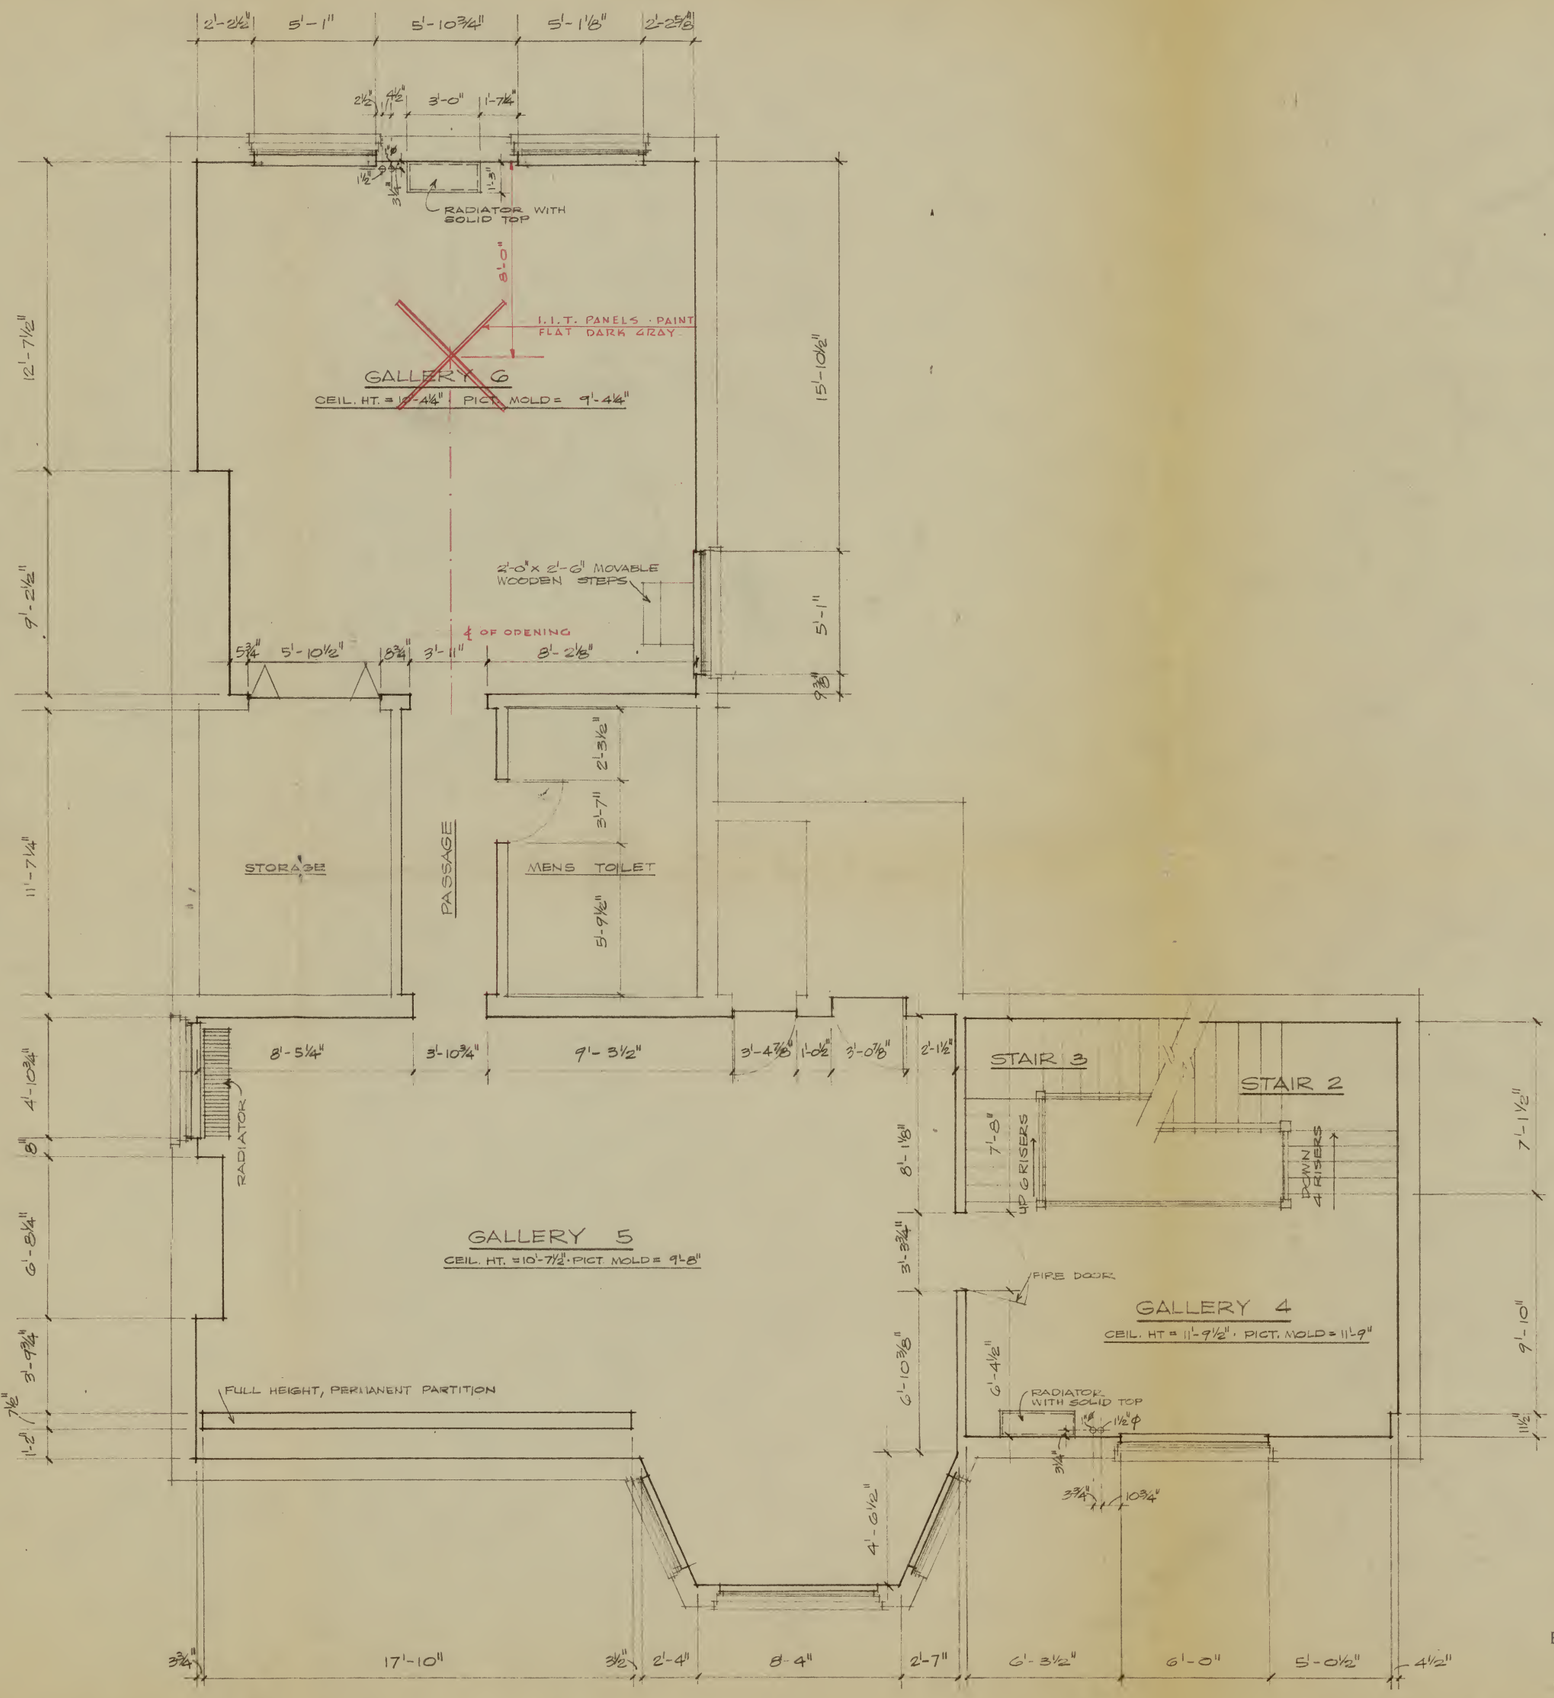

WASHINGTON GALLERY OF MODERN ART

DATE JULY 28, '63

SCALE 1/4" = 1'-0"

(J) THIRD FLOOR PLAN

BRENNER-DANFORTH-ROCKWELL
646 N. MICHIGAN AVE., CHICAGO 11, ILL.
JOB MAREMONT EXHBT. DATE 1·31·64